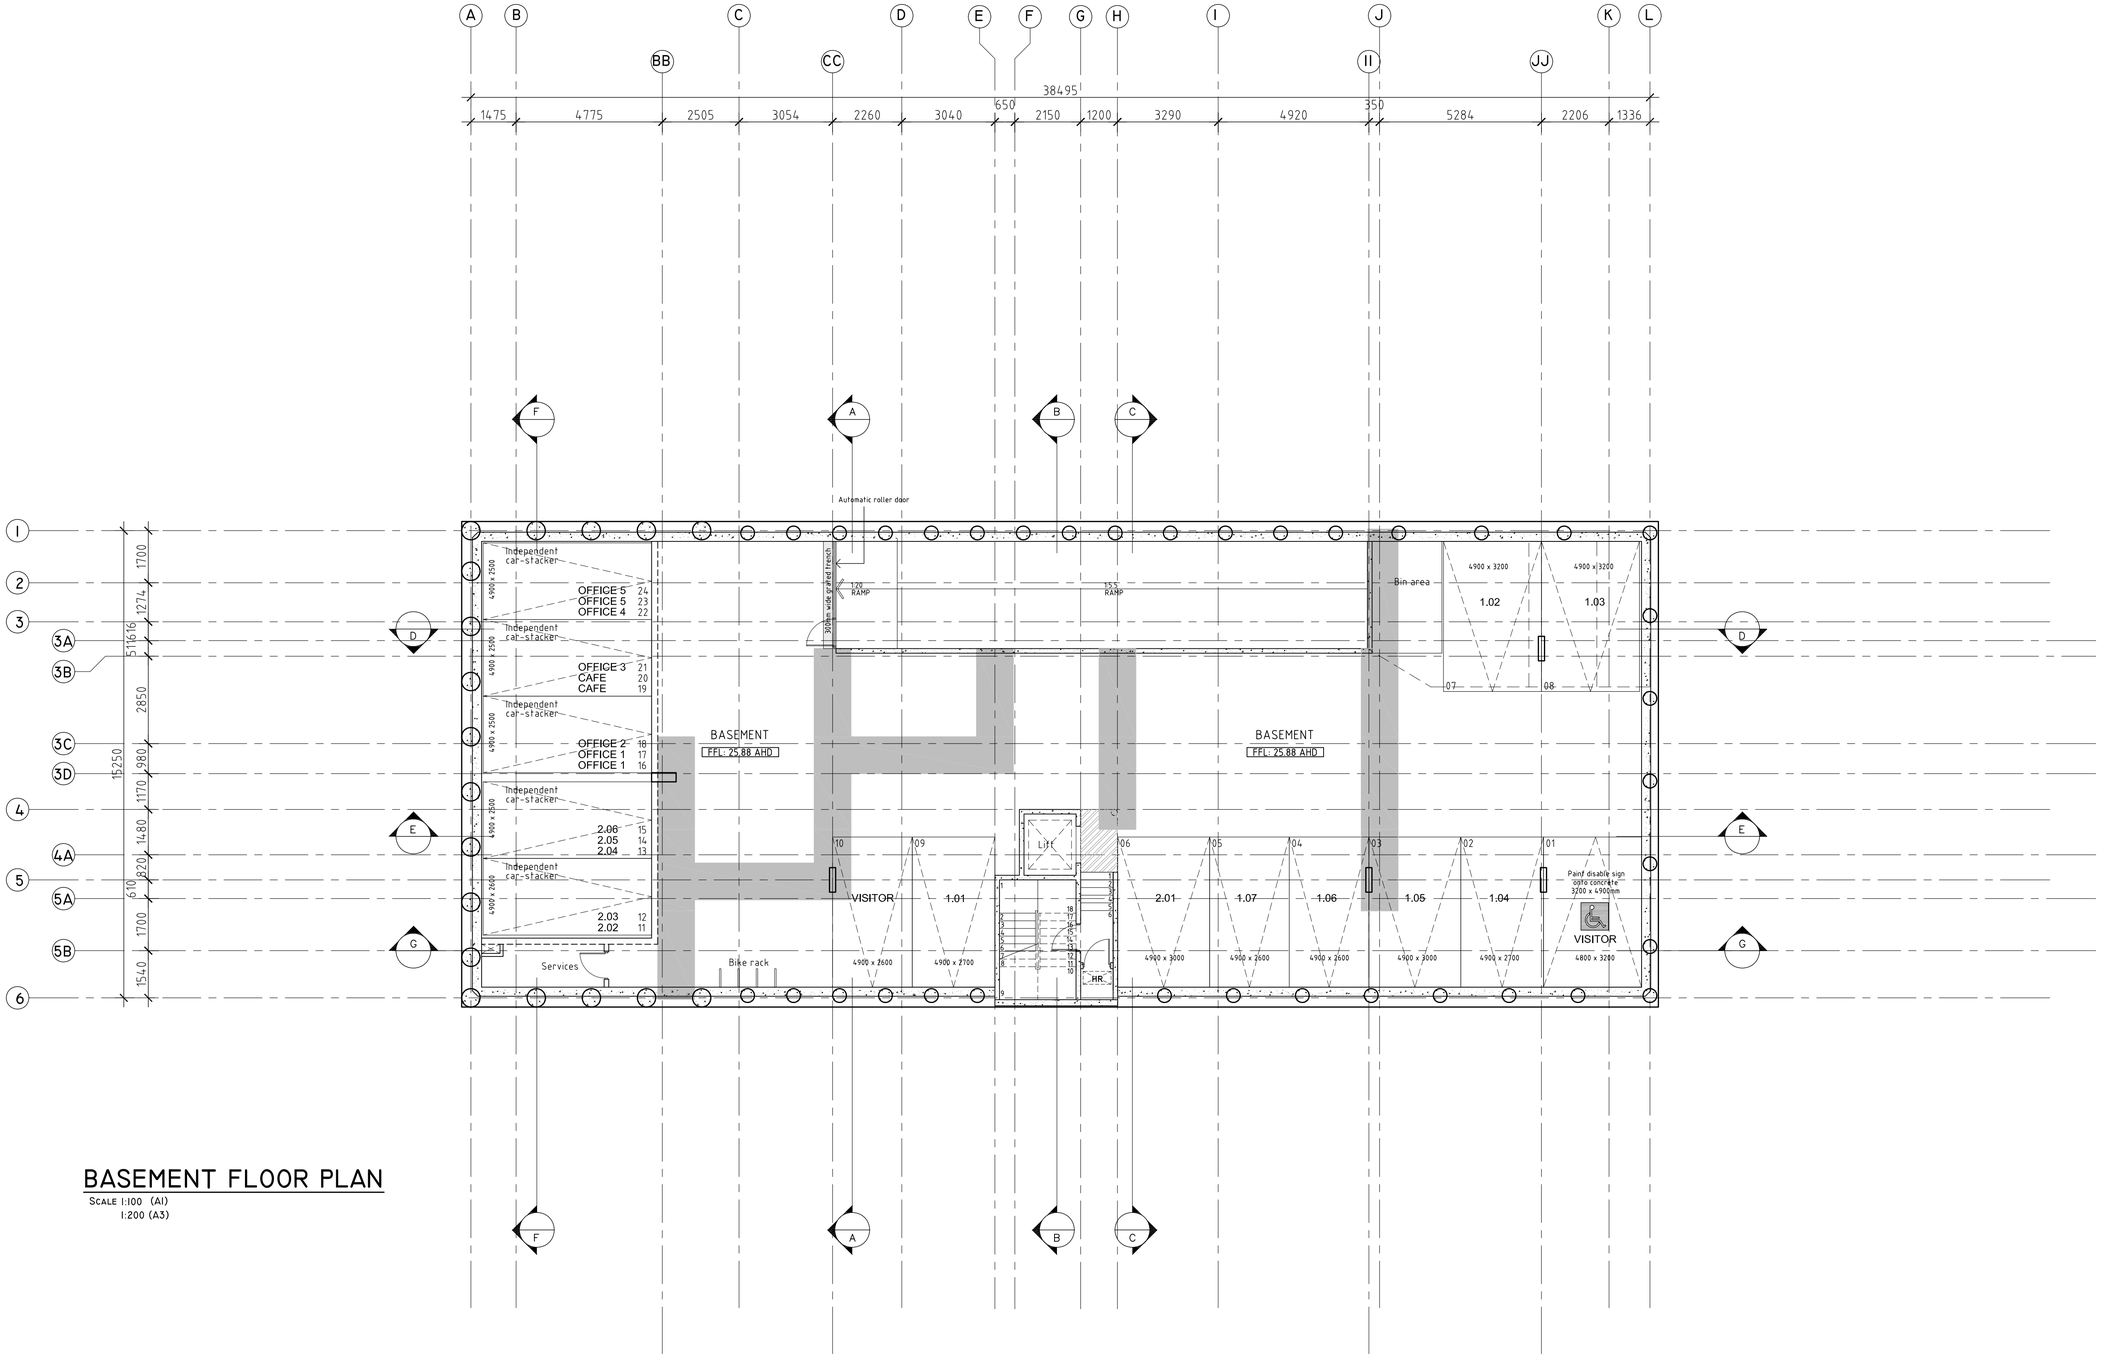

BASEMENT FLOOR PLAN

SCALE 1:100 (A1)
1:200 (A3)

MAP
Architecture and Design

REVISION
ISSUED FOR

No	Date	Amendments

PROJECT	JOB No.	08951
2 WALKER STREET, MOONEE PONDS		
CLIENT		
CHPW FINANCIAL PTY LTD		
DRAWING	SCALE	1:100(A1)
		1:200(A3)
DRAWN CL	CHECKED FM	
PRINT DATE		

© COPYRIGHT 2009
1/191 DRUMMOND ST, CARLTON 3053
T: 8660 0700 F: 9654 9020
E: info@maparchitecture.com.au

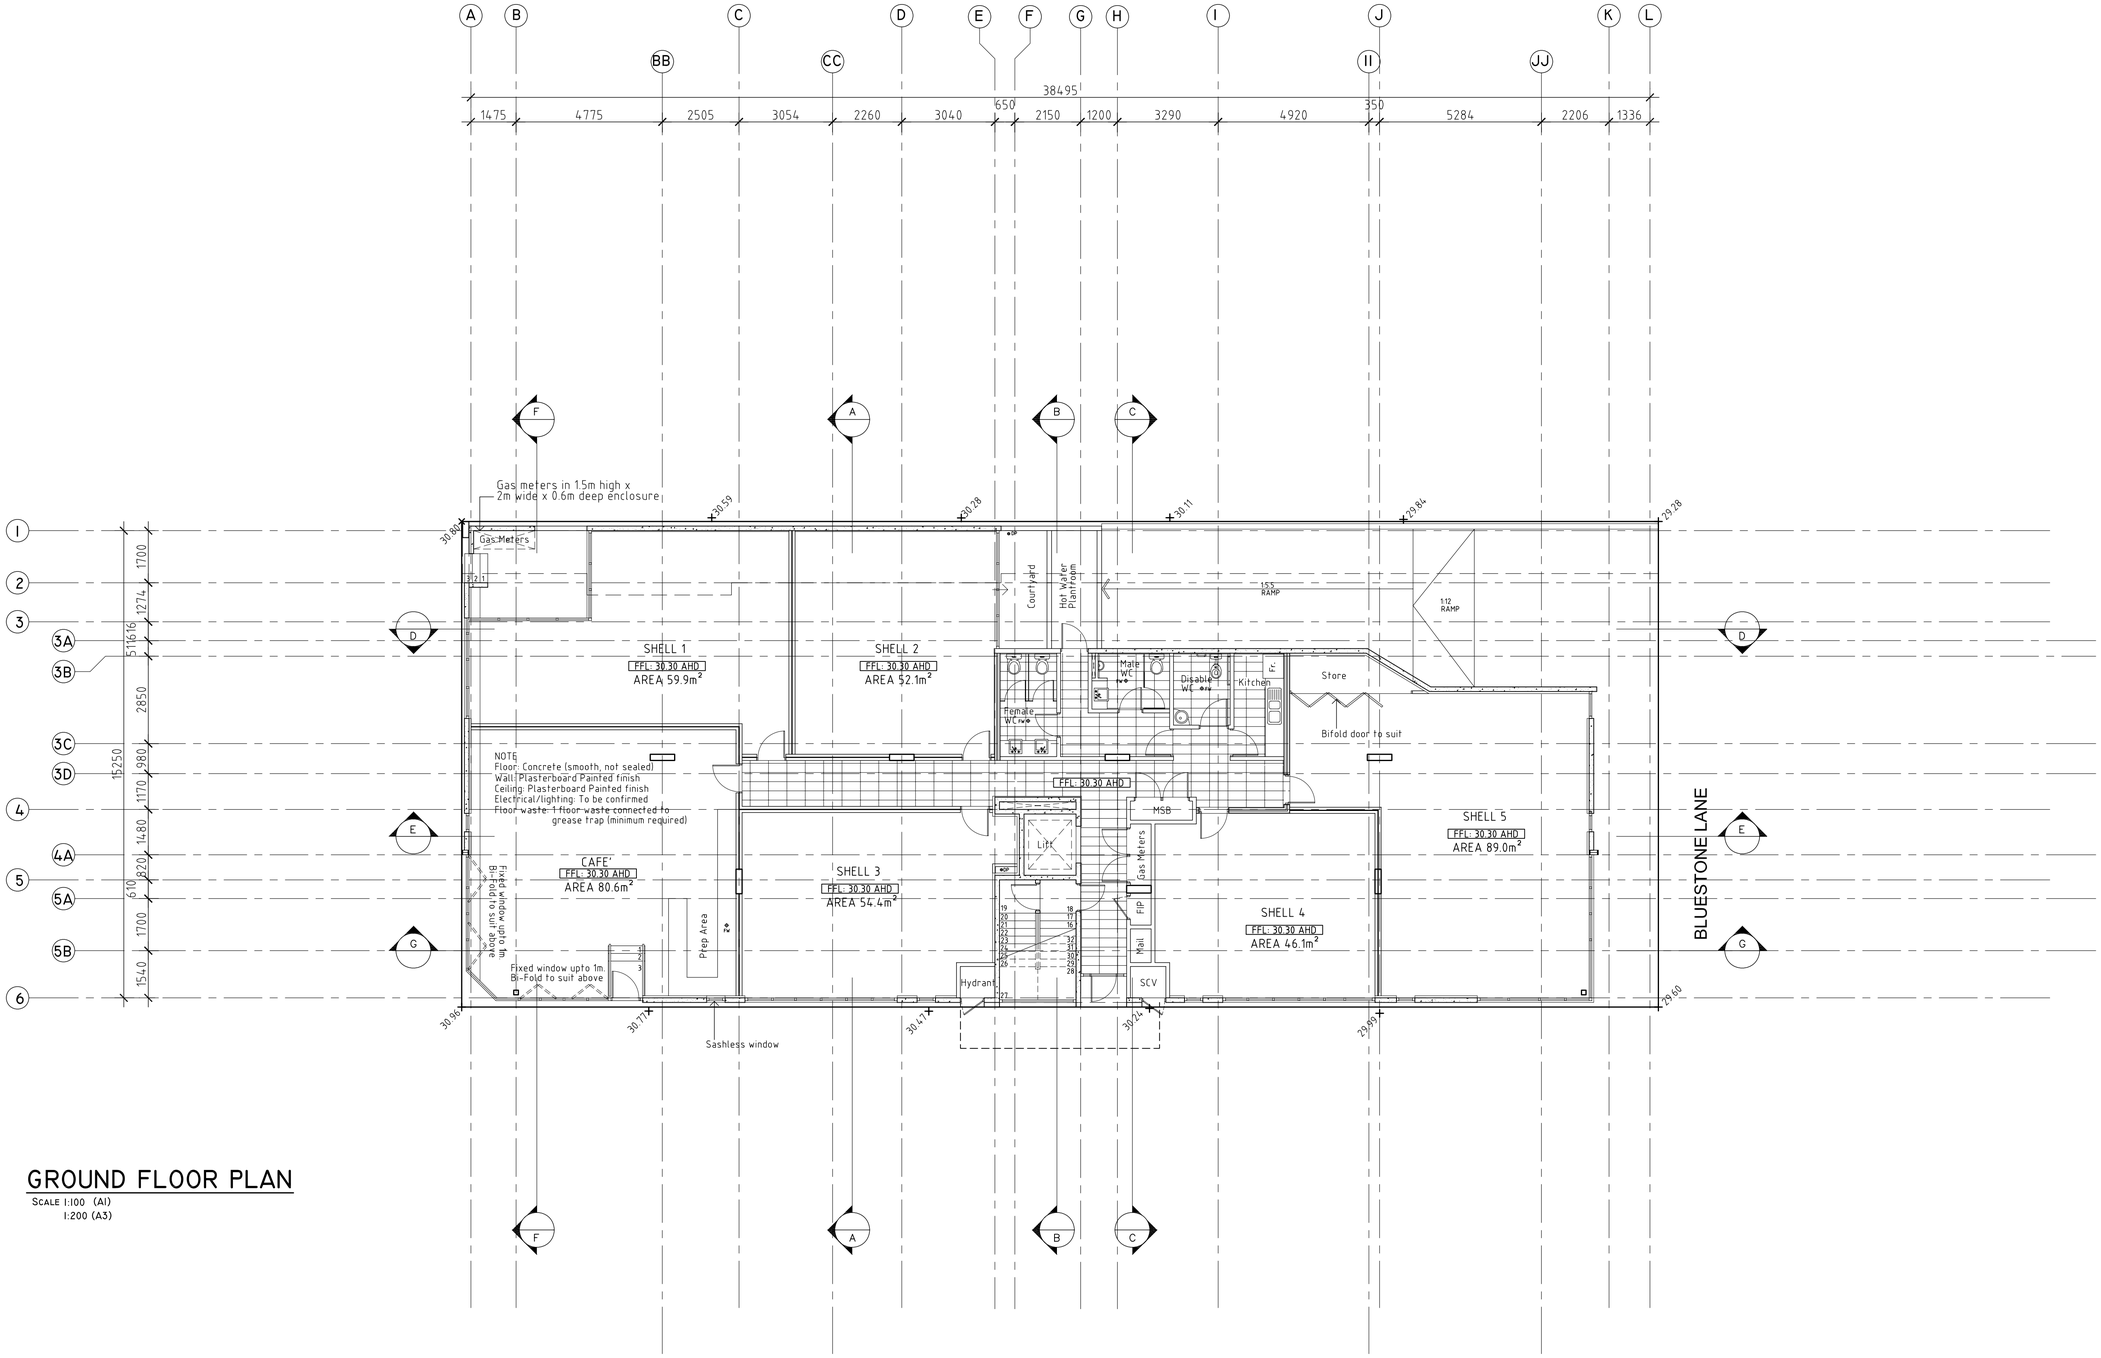

GROUND FLOOR PLAN

SCALE 1:100 (A1)
1:200 (A3)

MAP
Architecture and Design

REVISION

ISSUED FOR

No	Date	Amendments

PROJECT JOB No. 08951

2 WALKER STREET, MOONEE PONDS

CLIENT

CHPW FINANCIAL PTY LTD

DRAWING SCALE 1:100(A1) 1:200(A3)

DRAWN CL CHECKED FM

PRINT DATE

© COPYRIGHT 2009

1/191 DRUMMOND ST, CARLTON 3053
T: 8660 0700 F: 9654 9020
E: info@maparchitecture.com.au